

North Lotus Lake Park

Water Quality Improvement Project

RILEY
PURGATORY
BLUFF CREEK
WATERSHED DISTRICT



Proposed
Preliminary
Concept
July 2026

KEY TO SYMBOLS



Stormwater basin/
wet meadow



Weir/spillway



Habitat
restoration



North Lotus Lake Park Water Quality Improvement Project

RILEY
PURGATORY
BLUFF CREEK
WATERSHED DISTRICT




Art Concepts


The Water Way



Puddles

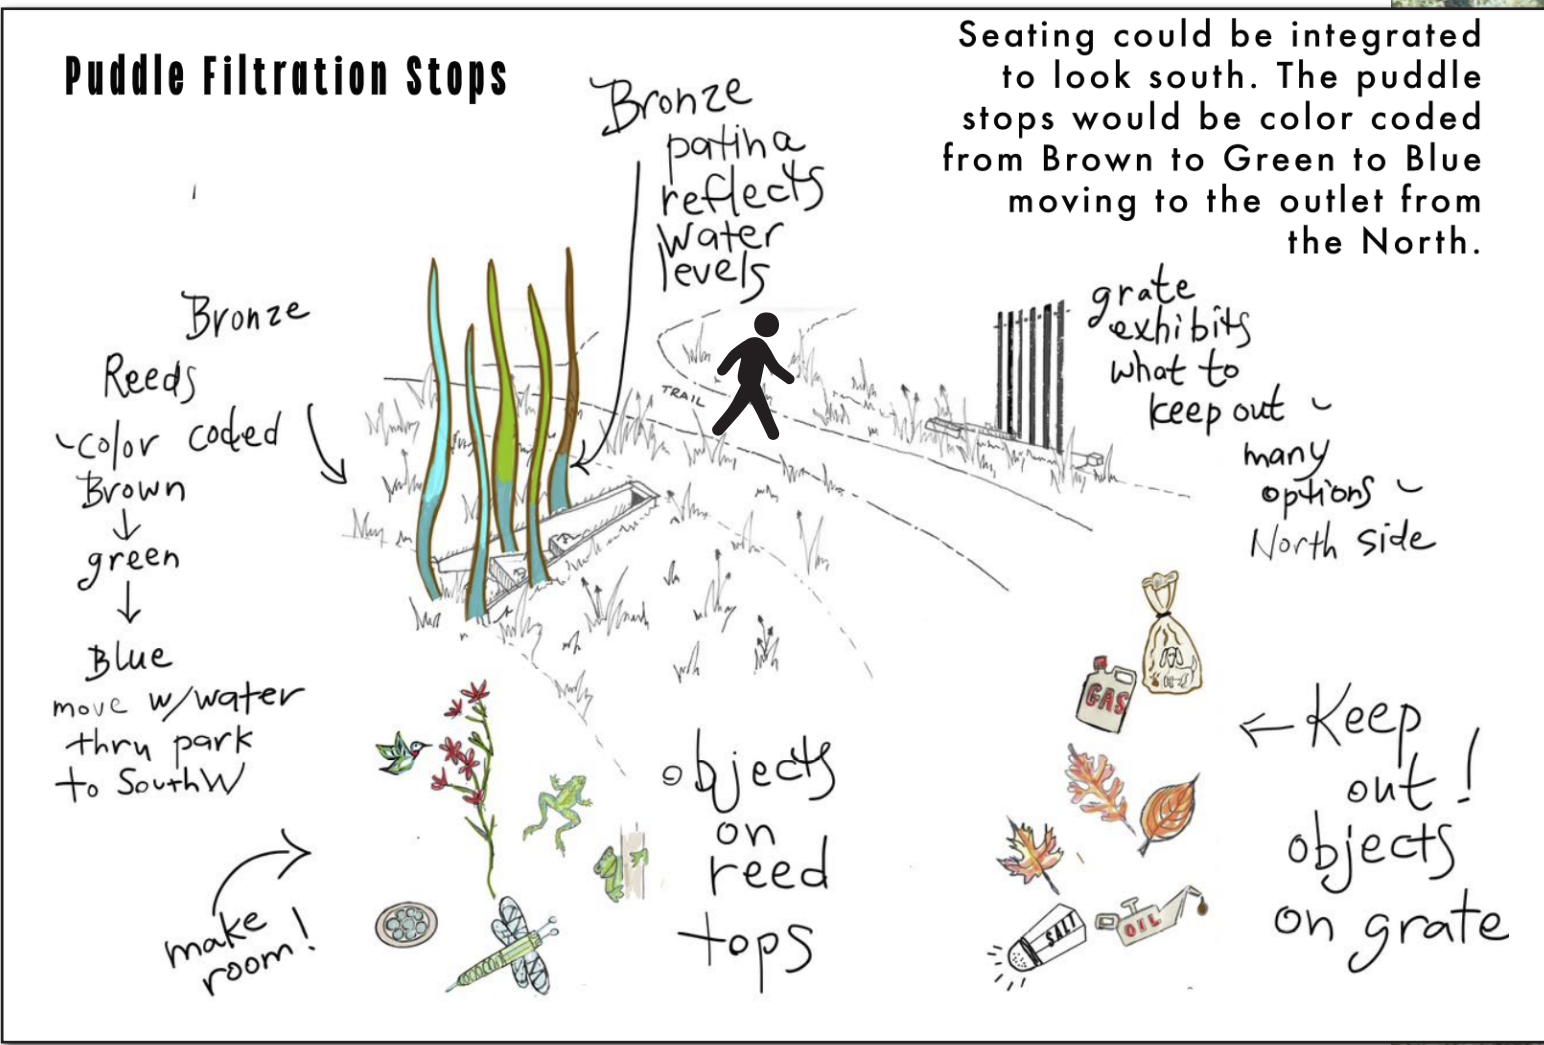


The Turtle

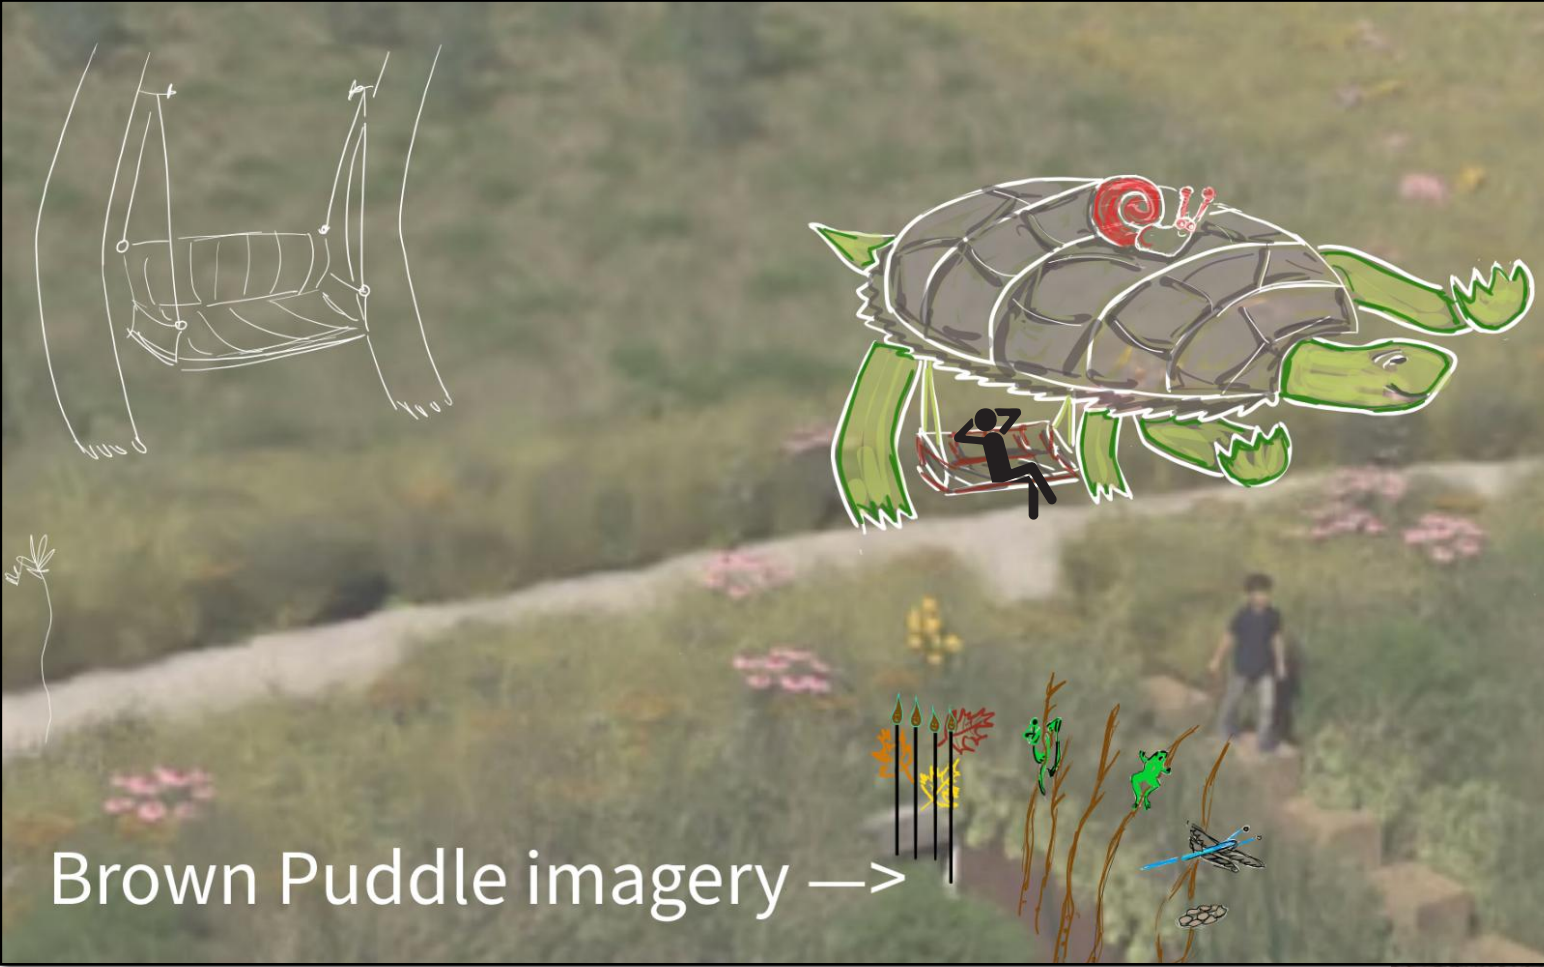


Brown Puddle imagery →

Star Light Sky Light

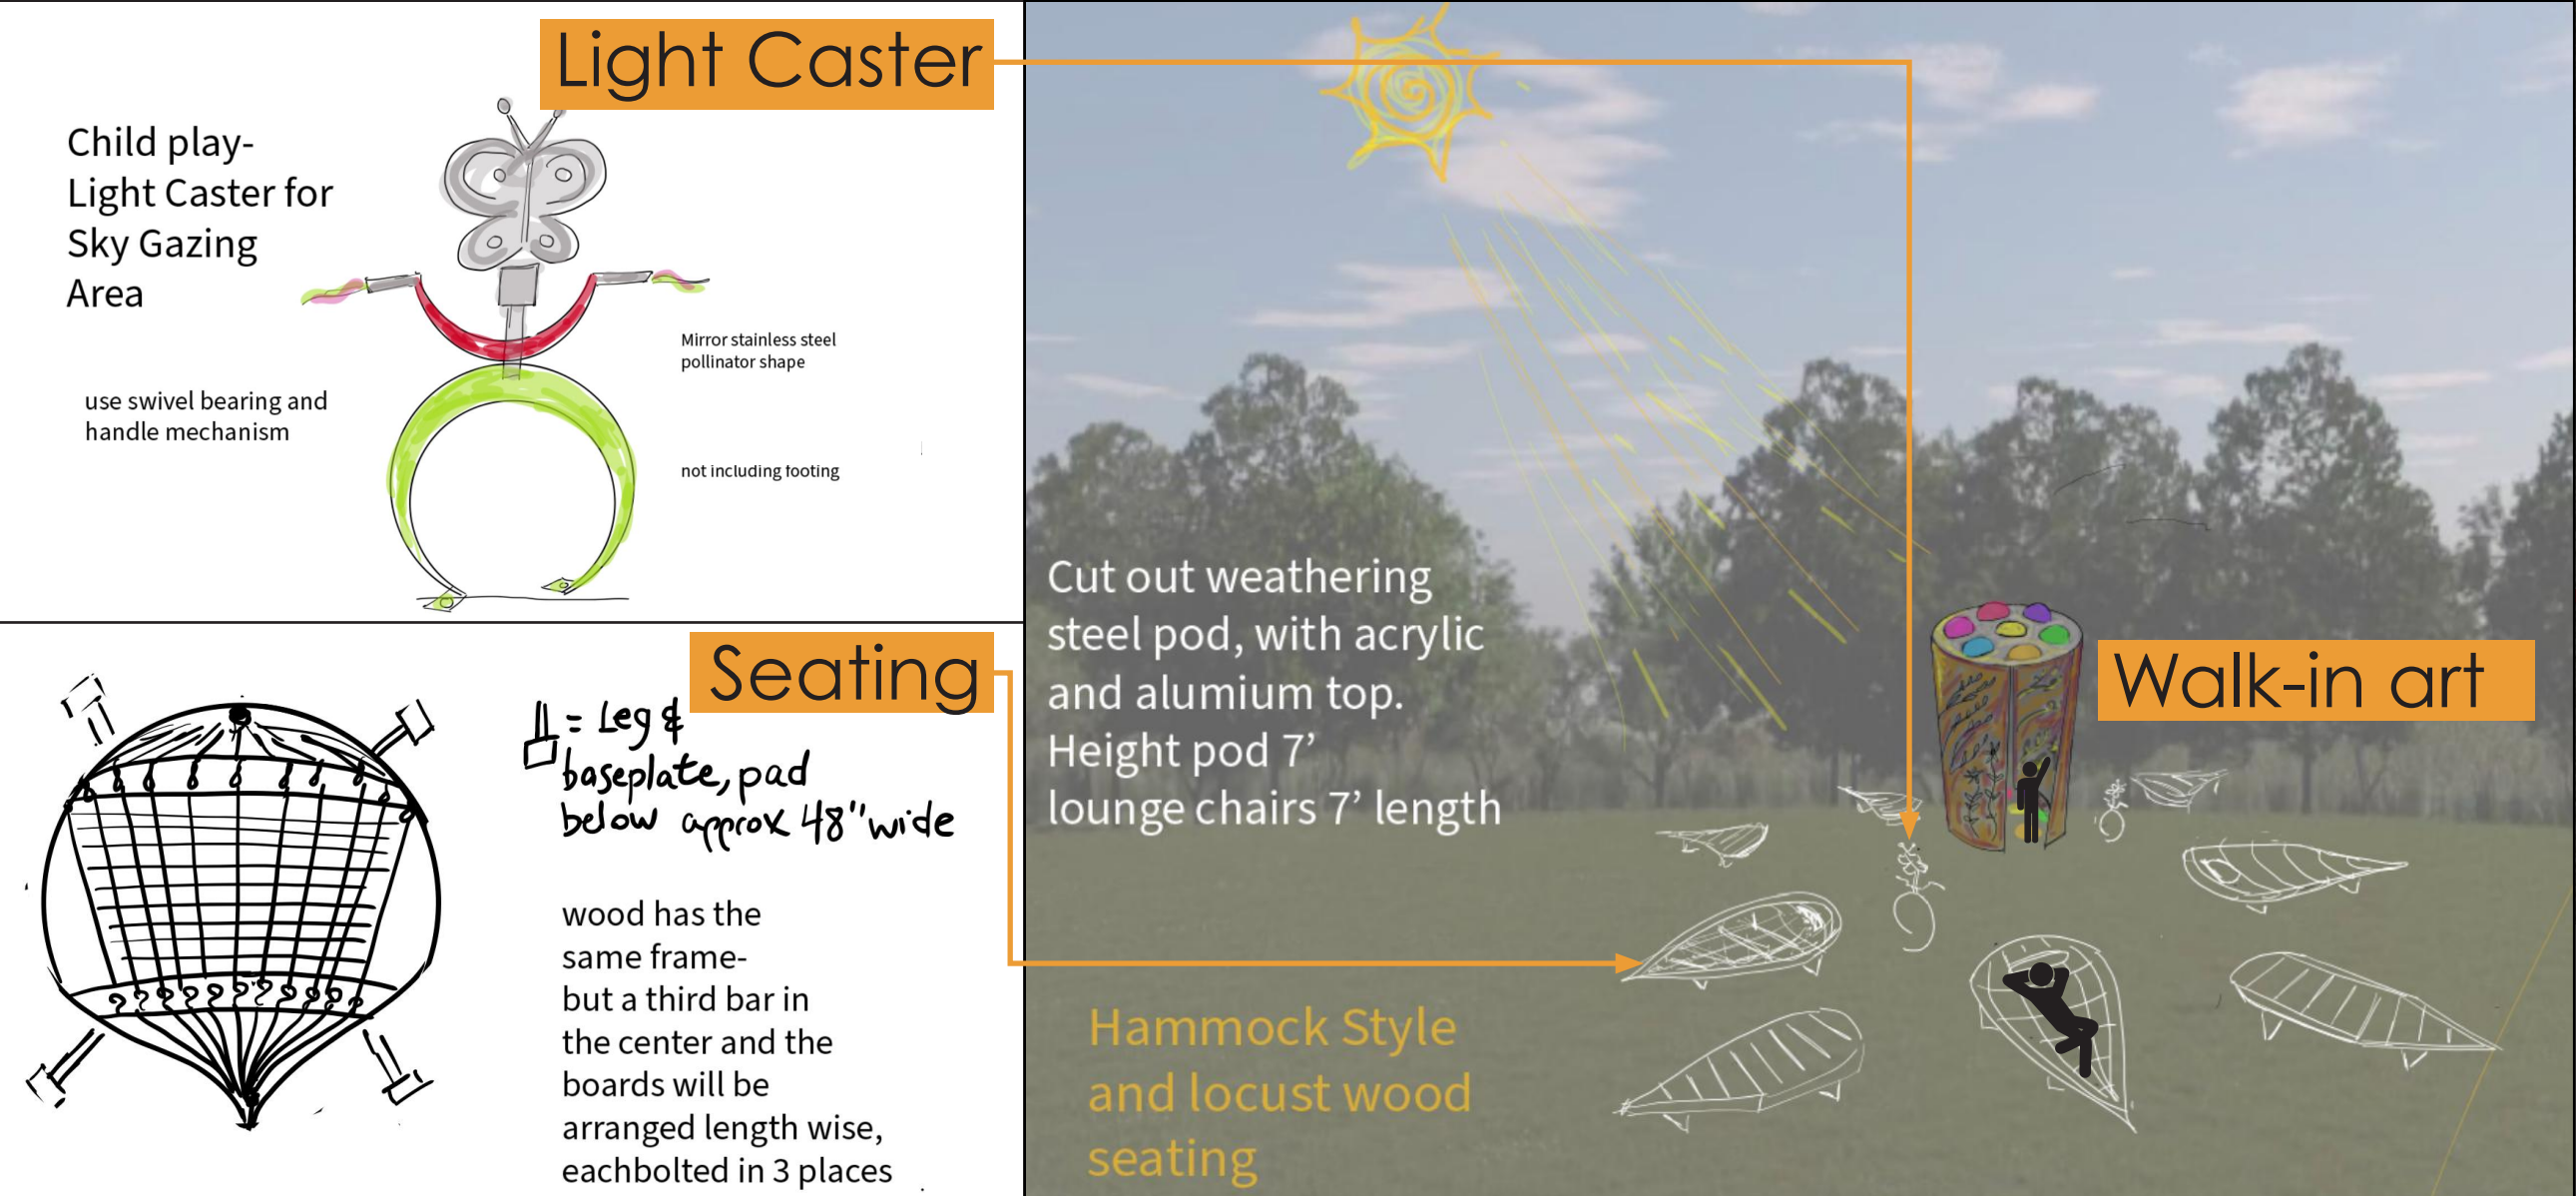


North Lotus Lake Park Water Quality Improvement Project


Proposed Materials

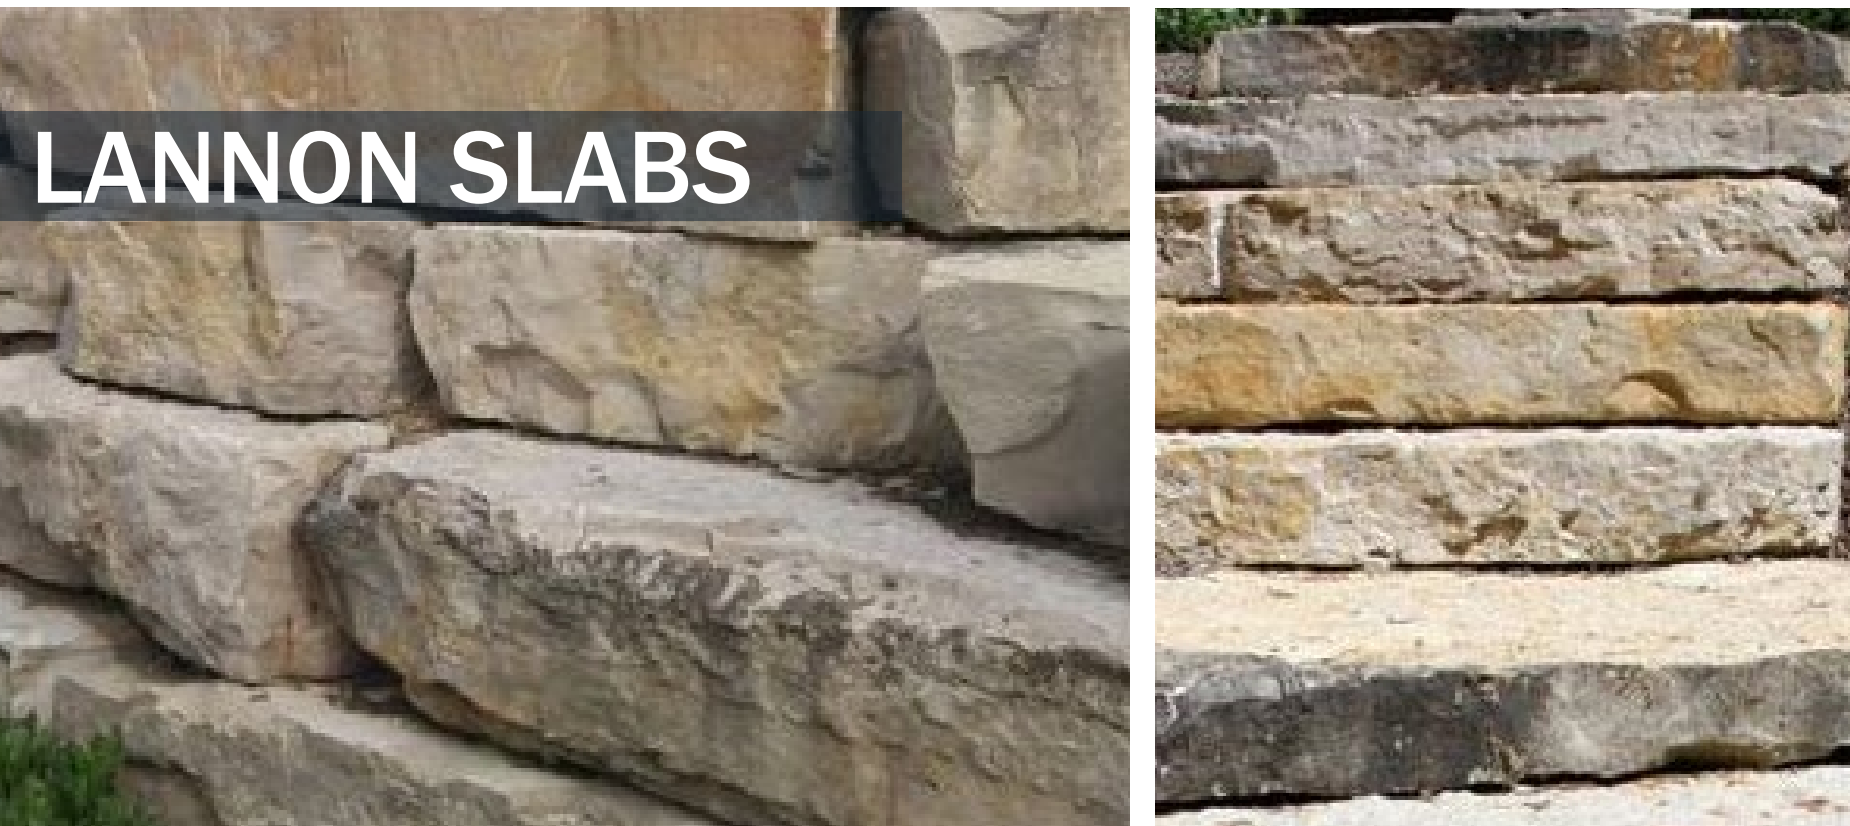


LANNON SLABS
Basin Retaining Walls and Headwalls
Lannon is a harder limestone that will hold up to flowing water longer than buff limestone

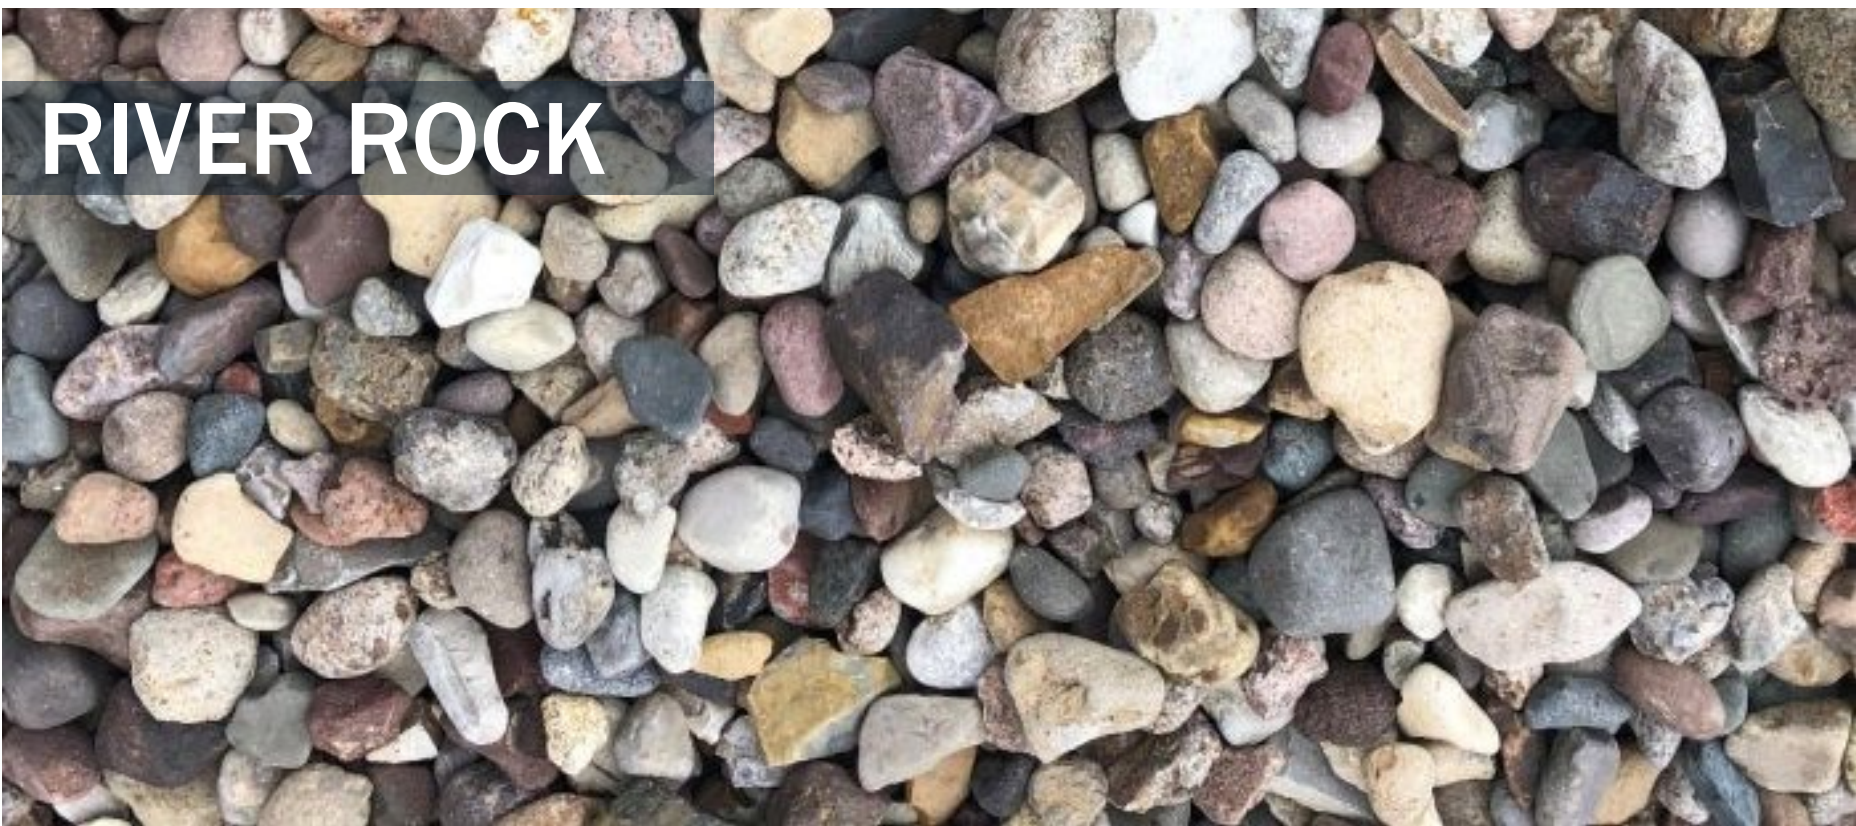

RIVER ROCK
Dry Creek Bed Surfacing

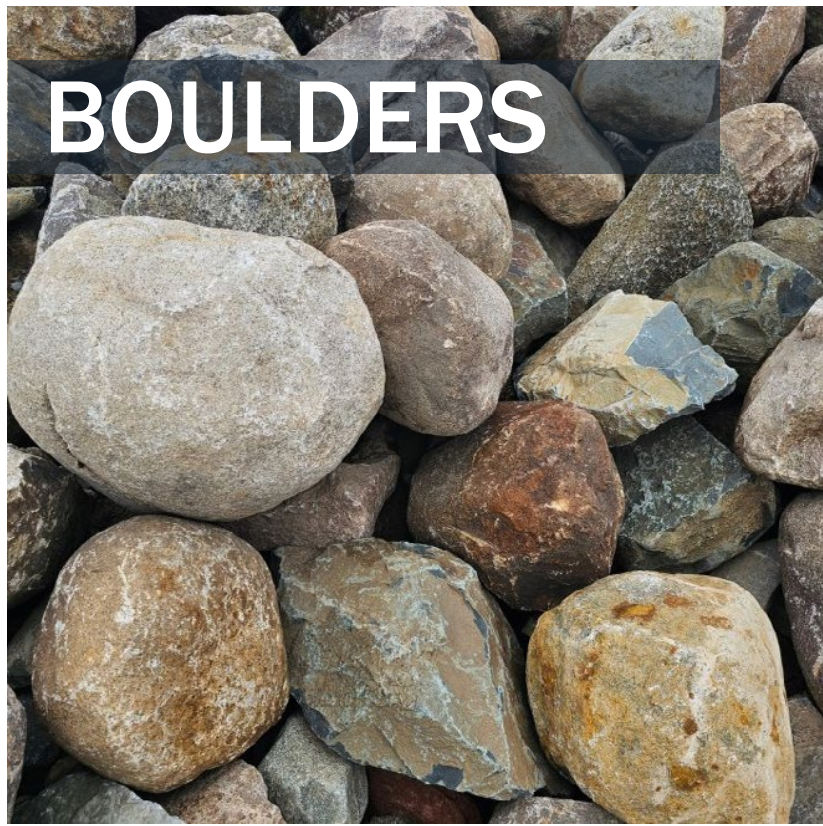

BOULDERS
Dry Creek Bed Accents

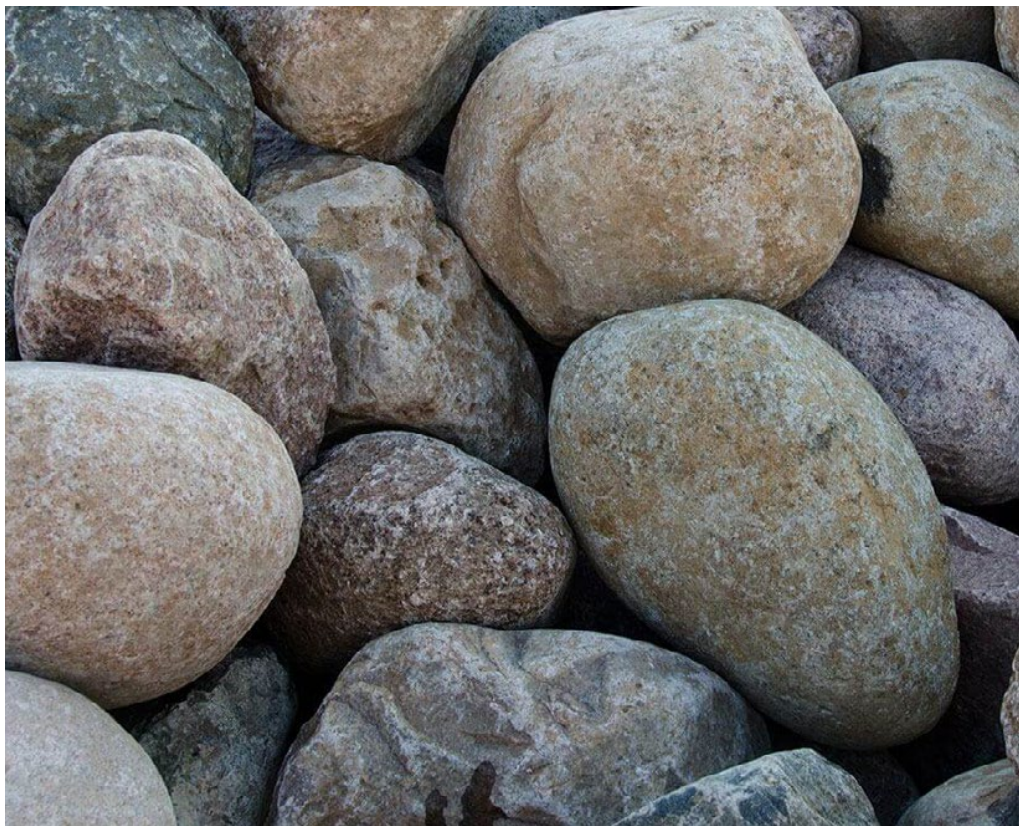

LIMESTONE BLOCKS
Basin 2 Stepping Stones



DECOMPOSED GRANITE
Trail Surfacing
A combination of granite aggregate and fines bound with a natural stabilizer to create an ADA accessible surface



GRASS PAVE
Overlook Surfacing
Stable, ADA accessible grass surface



CORTEN STEEL
Basin 2 and 3 Weir
Corten steel laser cut with RPBCWD logo



WET MEADOW
Semi-Formal
Stormwater basins planted with massed perennials



SHORTGRASS PRAIRIE
Natural
Prairie with clean edges and mown trail shoulders